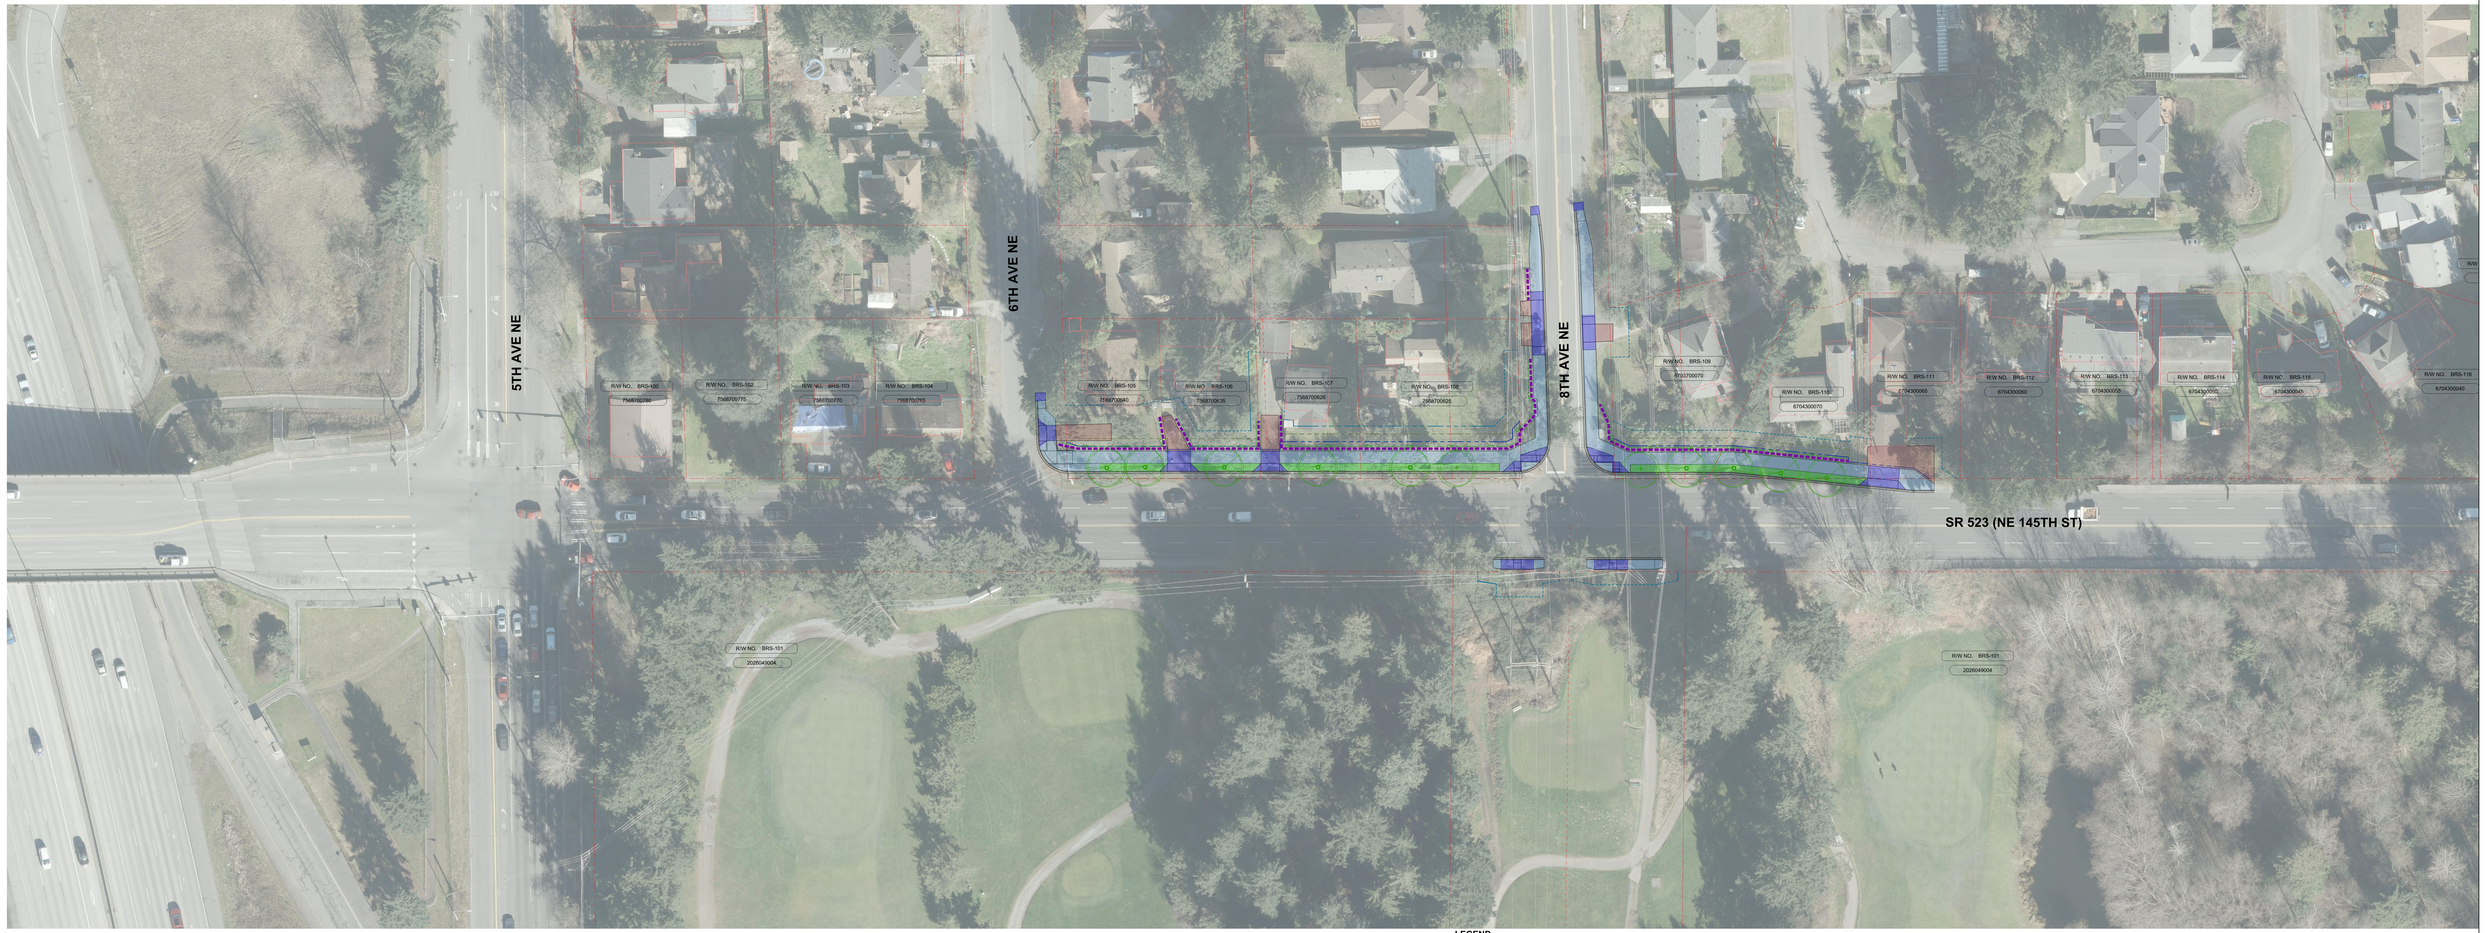

20 10 0 20 40
SCALE IN FEET

N

LEGEND

- EASEMENT
- TEMPORARY CONSTRUCTION EASEMENT
- PROPOSED RIGHT-OF-WAY
- PROPOSED RETAINING WALL
- EXISTING BUILDING
- FW FILL WALL
- CW CUT WALL
- PROPOSED SIDEWALK
- PROPOSED BRT STATION
- PROPOSED LANDSCAPE BUFFER
- PROPOSED DRIVEWAY RECONSTRUCTION

STRIDE
BRT General Engineering Consultant

SOUNDTRANSIT

SR 522/NE 145TH BRT

SEATTLE / SHORELINE
SR 523 (NE 145TH STREET)
5TH AVENUE NE TO 12TH AVENUE NE

20 10 0 20 40
SCALE IN FEET

N

LEGEND

- EASEMENT
- TEMPORARY CONSTRUCTION EASEMENT
- PROPOSED RIGHT-OF-WAY
- PROPOSED RETAINING WALL
- EXISTING BUILDING
- FW FILL WALL
- CW CUT WALL
- PROPOSED SIDEWALK
- PROPOSED BRT STATION
- PROPOSED LANDSCAPE BUFFER
- PROPOSED DRIVEWAY RECONSTRUCTION

STRIDE
BRT General Engineering Consultant

SOUNDTRANSIT

SR 522/NE 145TH BRT

SEATTLE / SHORELINE
SR 523 (NE 145TH STREET)
12TH AVENUE NE TO 22ND AVENUE NE

LEGEND

- EASEMENT
- TEMPORARY CONSTRUCTION EASEMENT
- PROPOSED RIGHT-OF-WAY
- PROPOSED RETAINING WALL
- EXISTING BUILDING
- FW FILL WALL
- CW CUT WALL
- PROPOSED SIDEWALK
- PROPOSED BRT STATION
- PROPOSED LANDSCAPE BUFFER
- PROPOSED DRIVEWAY RECONSTRUCTION

20 10 0 20 40
SCALE IN FEET

STRIDE
BRT General Engineering Consultant

SOUNDTRANSIT

SR 522/NE 145TH BRT

SEATTLE / SHORELINE
SR 523 (NE 145TH STREET)
22ND AVENUE NE TO 30TH AVENUE NE